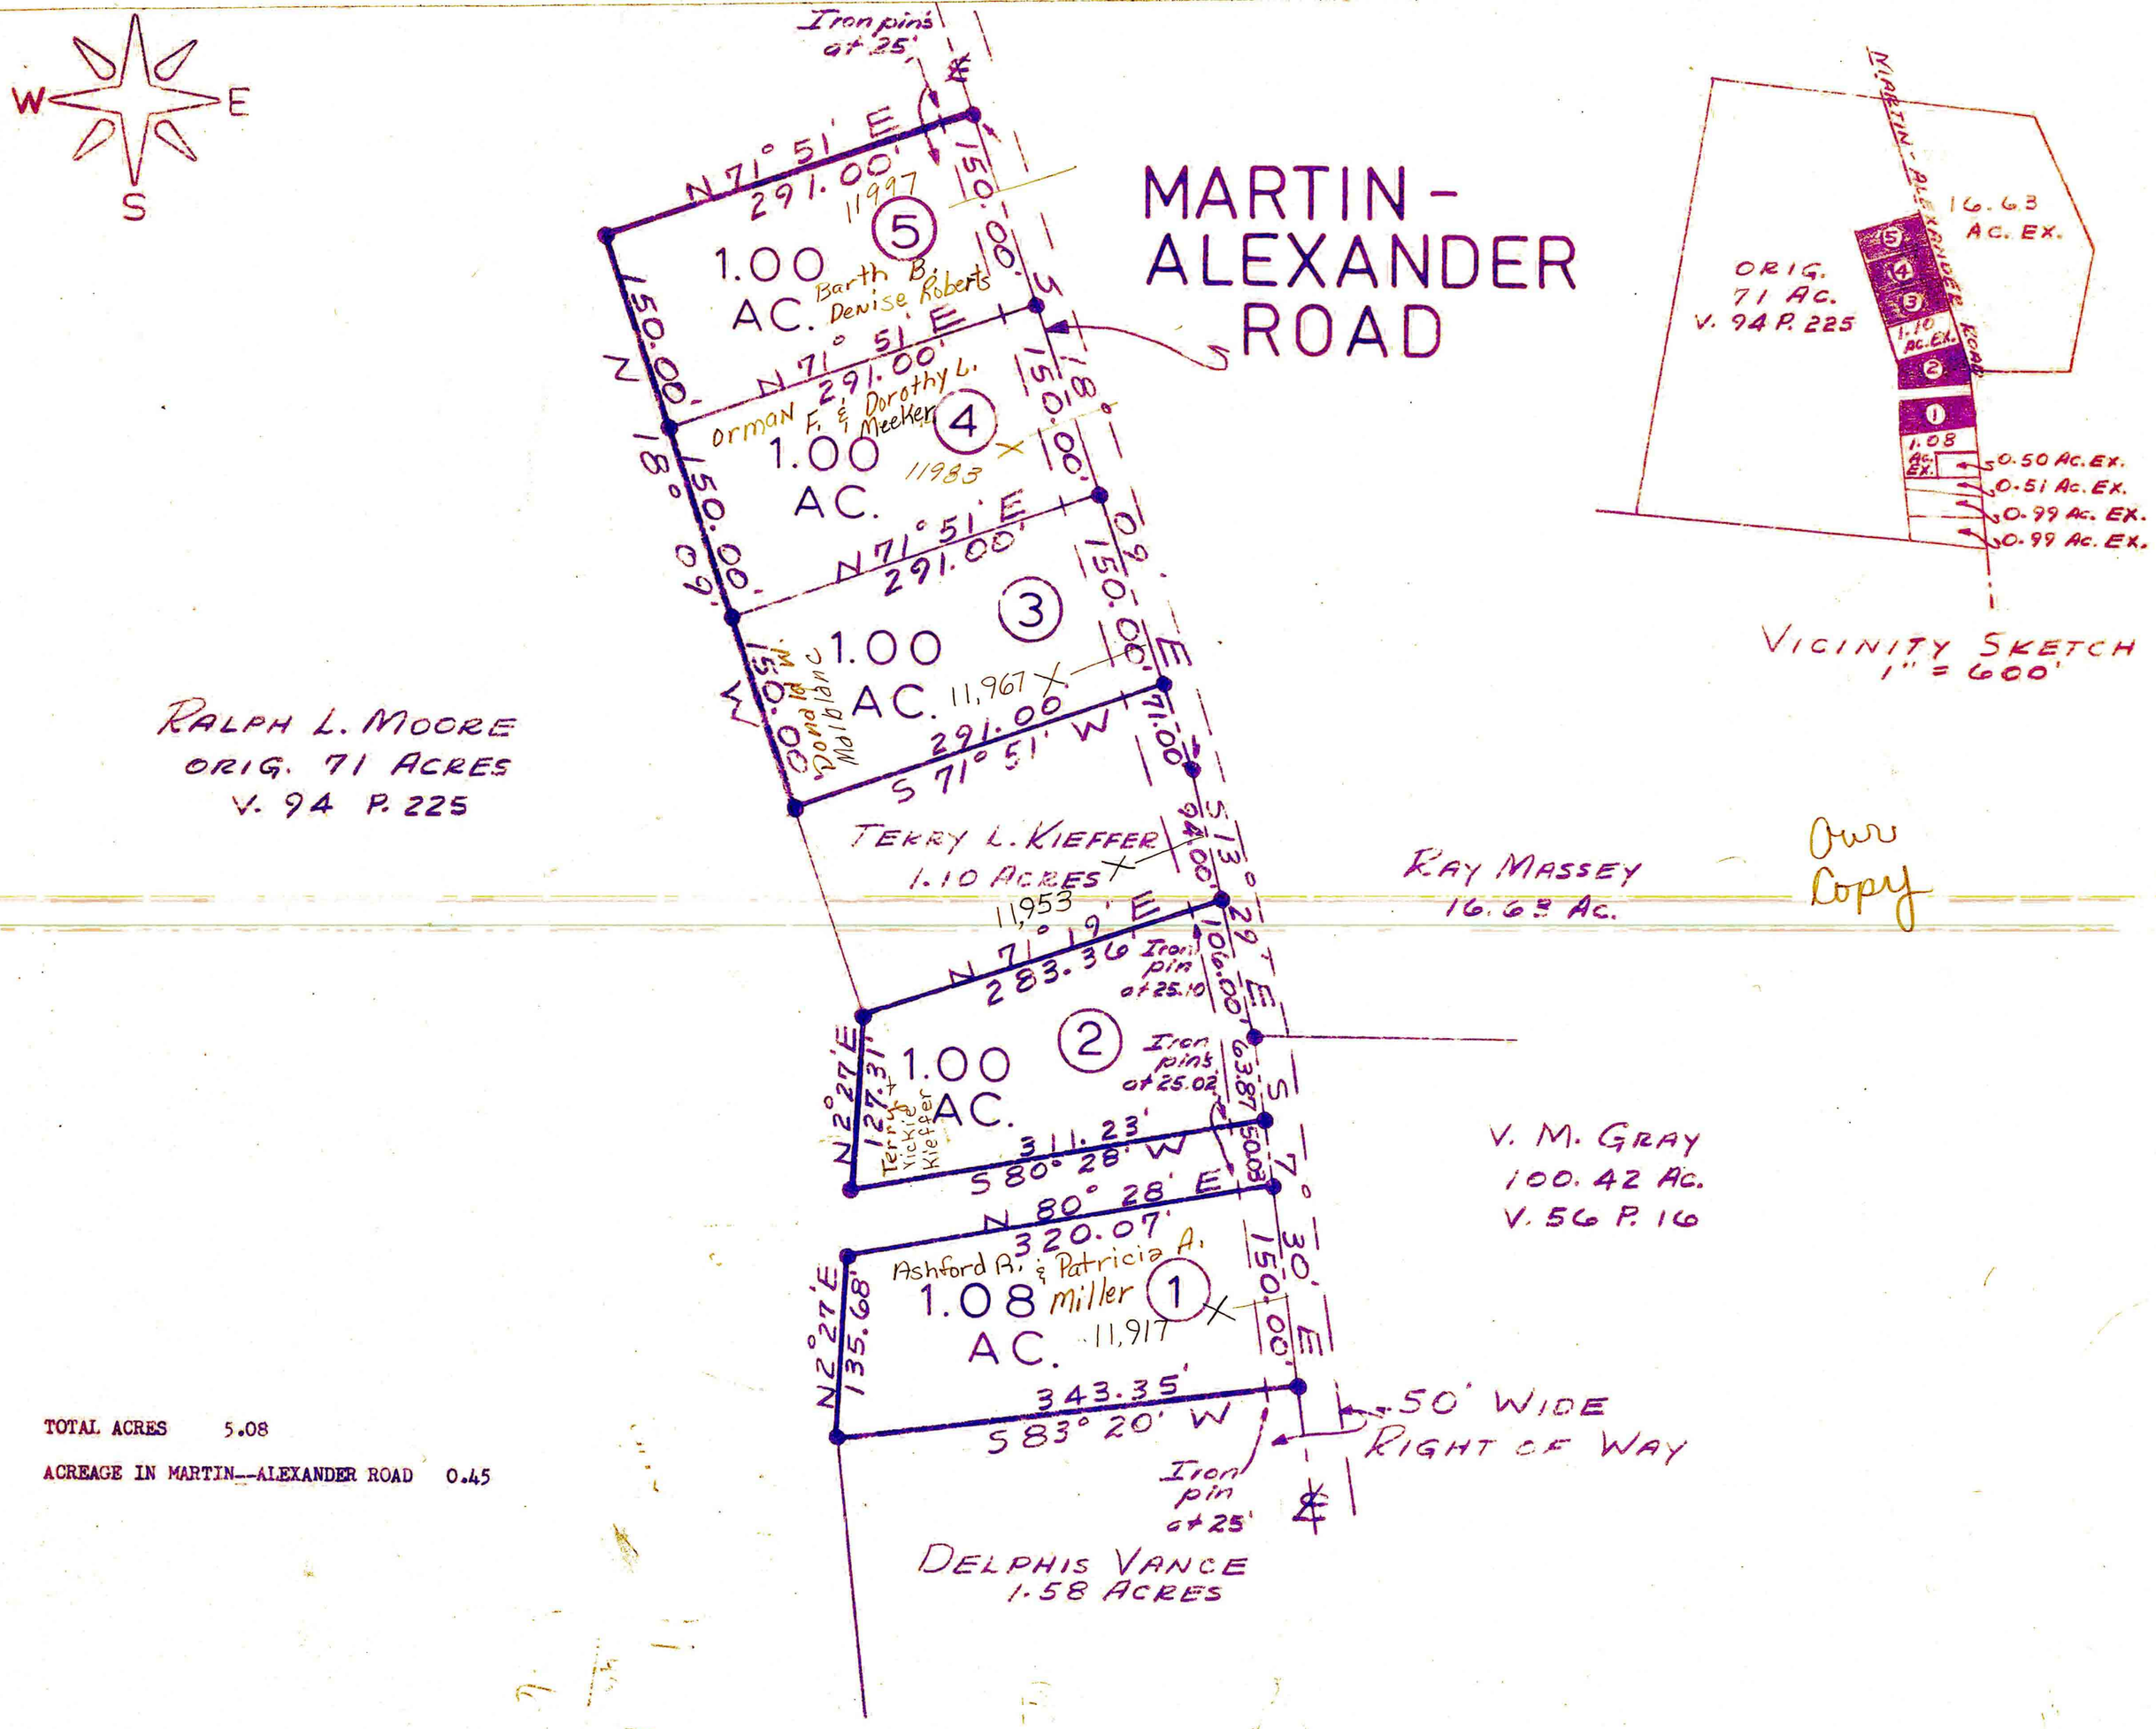

TOTAL ACRES 5.08

ACREAGE IN MARTIN--ALEXANDER ROAD 0.45

EAGLE ACRES SUBDIVISION

MILITARY SURVEY NO. 9184

EAGLE TOWNSHIP

BROWN COUNTY, OHIO

SCALE 1" = 100' JUNE, 1977

Sheet 8

CERTIFICATION OF SURVEYOR:

I hereby certify that this subdivision plat of land owned by Ralph L. Moore and Florine J. Moore is a correct representation of the land surveyed and platted and that the lots have been staked and reference monuments have been set or found to exist as shown.

Robert E. Satterfield

Surveyor No. 4238

ENGINEER'S APPROVAL:

I hereby approve the general layout of Eagle Acres Subdivision as shown on this plat.

7/8/77
Date

William R. Ellis
Brown County Engineer

COMMISSIONERS' APPROVAL:

We, the undersigned Commissioners of Brown County, Ohio, do hereby approve this plat of Eagle Acres Subdivision and do authorize the Recorder of Brown County, Ohio, to file the plat for record.

Date 7/8/77

Stephen L. Ernst

Ralph T. Myers

Attest: Thomas E. Otis
Clerk

Dennis M. Coy

Plat No. Assigned _____

OWNER'S ACKNOWLEDGEMENT:

State of Ohio, County of Adams ss:

We, Ralph L. Moore and Florine J. Moore the undersigned owner's of Eagle Acres Subdivision, being first duly sworn, do hereby acknowledge and adopt this as a true plat of Eagle Acres Subdivision.

Ralph L. Moore Florine J. Moore

Sworn to before me and signed in my presence this 15 day of July, 1977.

Plat size meets minimum size for installing individual sewage disposal systems. Brown Co. Health Regulation HE29.01-HE29.20

Stacy Palmer

NOTARY PUBLIC