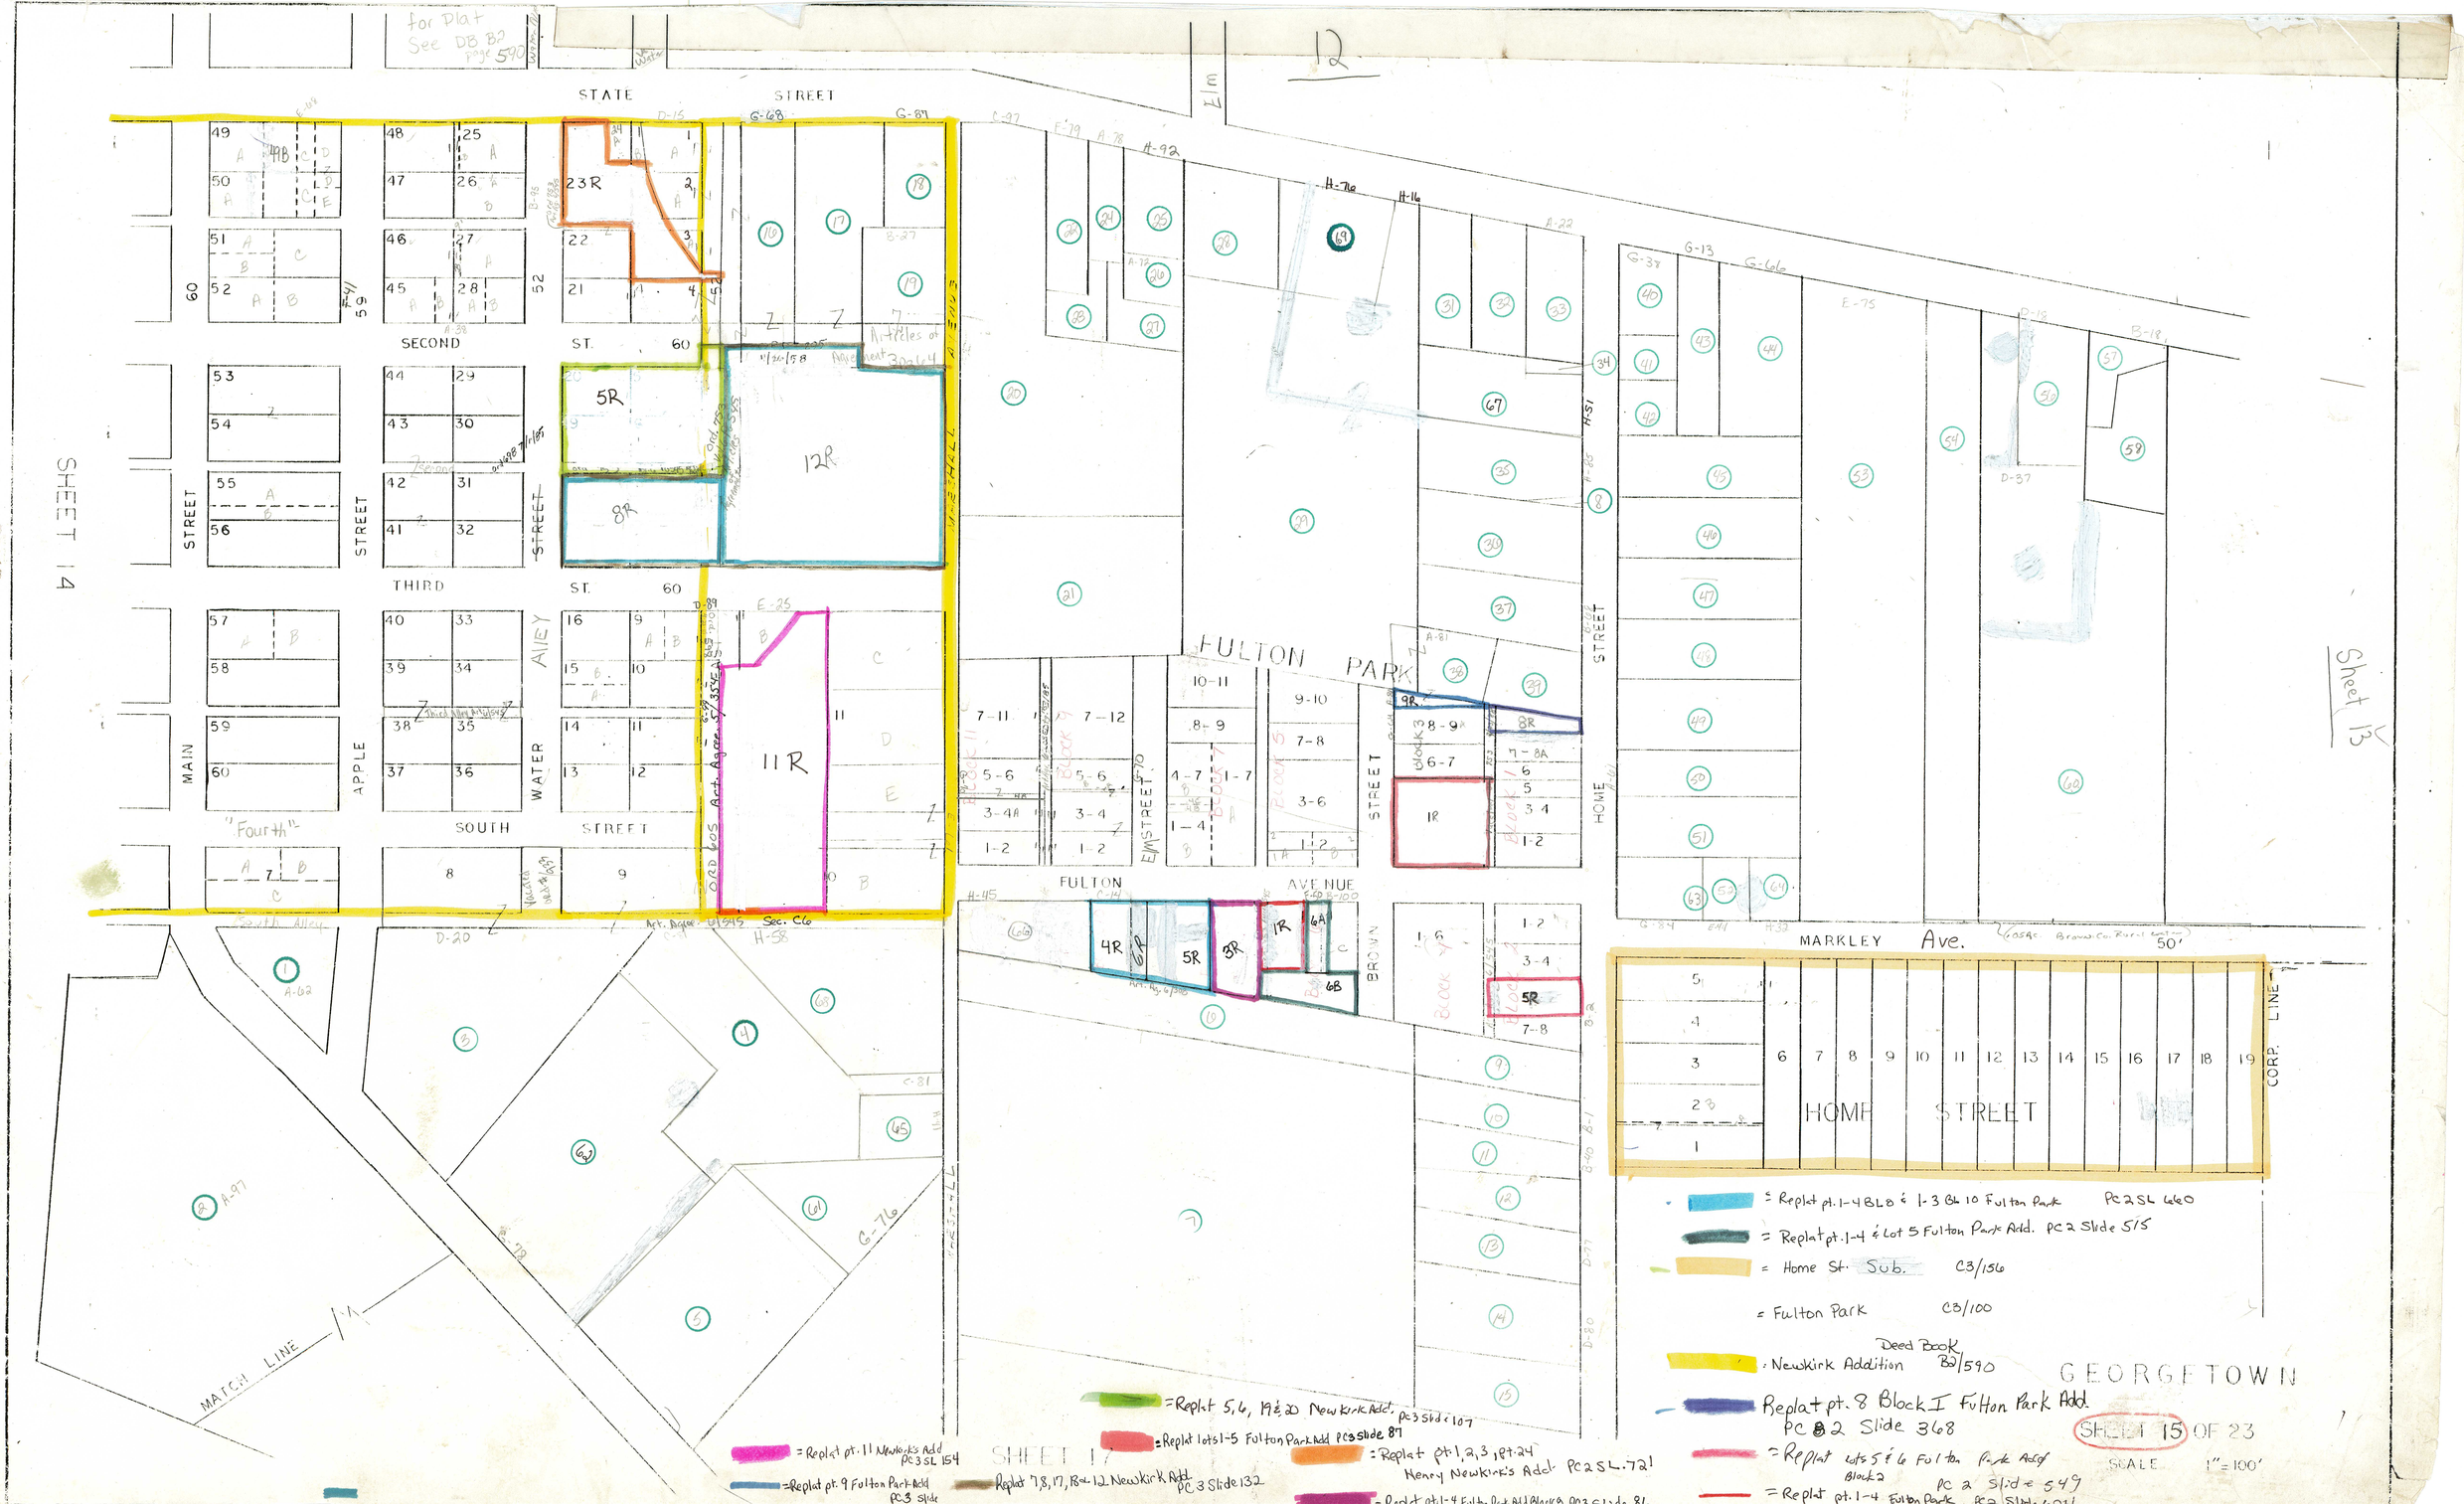
12
Sheet 13
SHEET 14
STATE STREET
SECOND ST.
THIRD ST.
SOUTH STREET
"Fourth"
MAIN STREET
APPLE STREET
WATER STREET
ALLEY
HALL AVENUE
FULTON PARK
FULTON AVENUE
ELM STREET
BROWN STREET
HOME STREET
MARKLEY Ave.
CORP. LINE
MATCH LINE
SHEET 17
= Replat pt. 1-4 BL 8 & 1-3 Bk 10 Fulton Park PC 2 SL 660
= Replat pt. 1-4 & Lot 5 Fulton Park Add. PC 2 Slide 515
= Home St. Sub. C3/156
= Fulton Park C3/100
= Newkirk Addition Deed Book B2/590
Replat pt. 8 Block I Fulton Park Add. PC 2 Slide 368
= Replat lots 5 & 6 Fulton Park Add of Block 2 PC 2 Slide 549
= Replat pt. 1-4 Fulton Park
= Replat 5, 6, 19 & 20 Newkirk Add. PC 3 Slide 107
= Replat lots 1-5 Fulton Park Add PC 3 Slide 87
= Replat pt. 1, 2, 3, 18 & 24 Henry Newkirk's Add. PC 2 SL. 721
= Replat pt. 11 Newkirk's Add PC 3 SL 154
= Replat pt. 9 Fulton Park Add PC 3 Slide
Replat 7, 8, 17, 18 & 12 Newkirk Add. PC 3 Slide 132
GEORGETOWN
SHEET 15 OF 23
SCALE 1" = 100'